SIDEWALK MATERIALS EXTEND ACROSS STREET INTERSECTIONS. (BRICK PAVING FIELD W/ BANDS OF STONE OR CONTRASTING COLOR PAVERS)

STONE HITCHING POST RAIL FENCE SEPARATES PDESTRIAN AREAS FROM MAIN STREET VEHICULAR TRAFFIC.

DOUBLE SIDED WOOD BENCHES.

30"-42" NATIVE BOULDERS MEANDER LENGTH OF PLANTER TO PROVIDE INFORMAL SEATING. ACCESSIBLE DECOMPOSED GRANITE PAVING SURFACE THROUGHOUT.

RAISED PLANTERS DEFINE BUILDING ENTRIES + DEFINE PRIVATE SIDEWALK SEATING AREAS.

CONTRASTING PAVER BANDS HIGHLIGHT WESTERN WALK OF FAME ICONS. STARS INTEGRATED WITH TREE GRATES + UPLIGHTING.

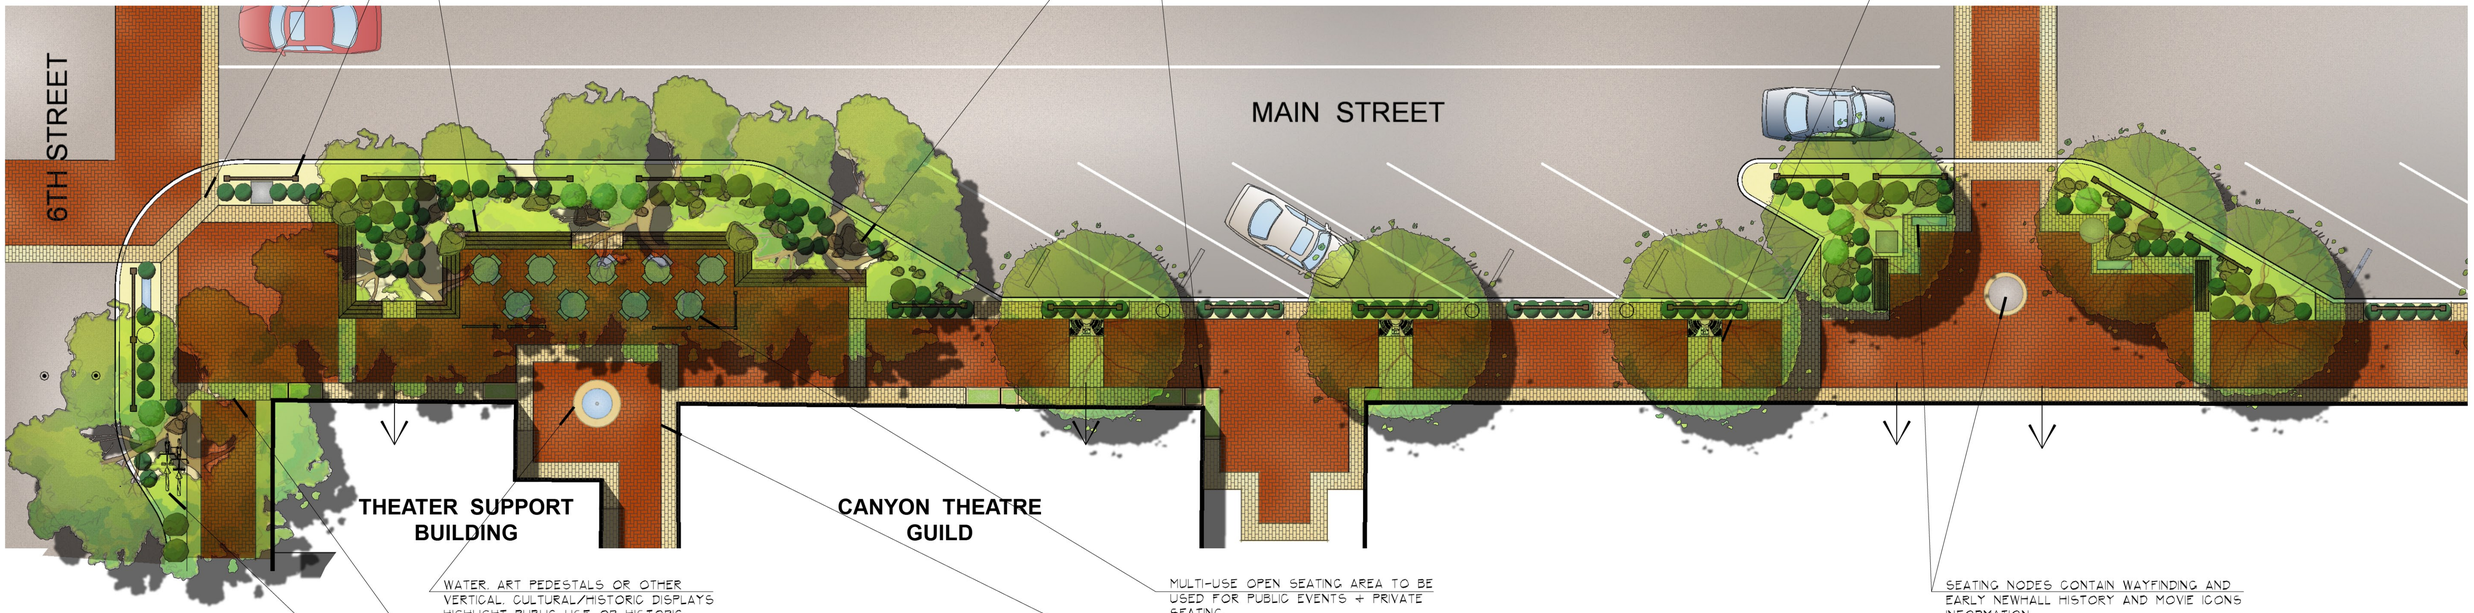

WATER, ART PEDESTALS OR OTHER VERTICAL, CULTURAL/HISTORIC DISPLAYS HIGHLIGHT PUBLIC USE OR HISTORIC ARCHITECTURAL ELEMENTS.

MODULAR SIDEWALK DESIGN W/ NATURAL MATERIALS + COLORS HIGHLIGHTS THE PEDESTRIAN WAY + INTEGRATES THE SIDEWALK WITH THE ARCHITECTURE.

STONE HITCHING POST BICYCLE PARKING

MULTI-USE OPEN SEATING AREA TO BE USED FOR PUBLIC EVENTS + PRIVATE SEATING.

SPECIAL PAVING FROM PLAZA AND PEDESTRIAN PATHS EXTEND INTO SIDEWALK

SEATING NODES CONTAIN WAYFINDING AND EARLY NEWHALL HISTORY AND MOVIE ICONS INFORMATION

0 10' 20' 30'

SCALE: 1"=10'-0"

Pacific Coast Land Design
Landscape Architecture
3639 Harbor Blvd., Suite #107 Ventura, CA 93003
p. 805.644.9697 f. 805.644.9742 www.landdsgn.com

MAIN STREET CONCEPTUAL DESIGN

February 04, 2008

Date Plotted: Feb 03, 2008 - 1:07pm
H:\ACAD\dwg\729 Oldtown Newhall \PCLD\PRELIMINARY \L-Option_B_MZ_Prelim.dwg